AUTH	DATE	NO.	REVISION
			FINAL R.O.W.

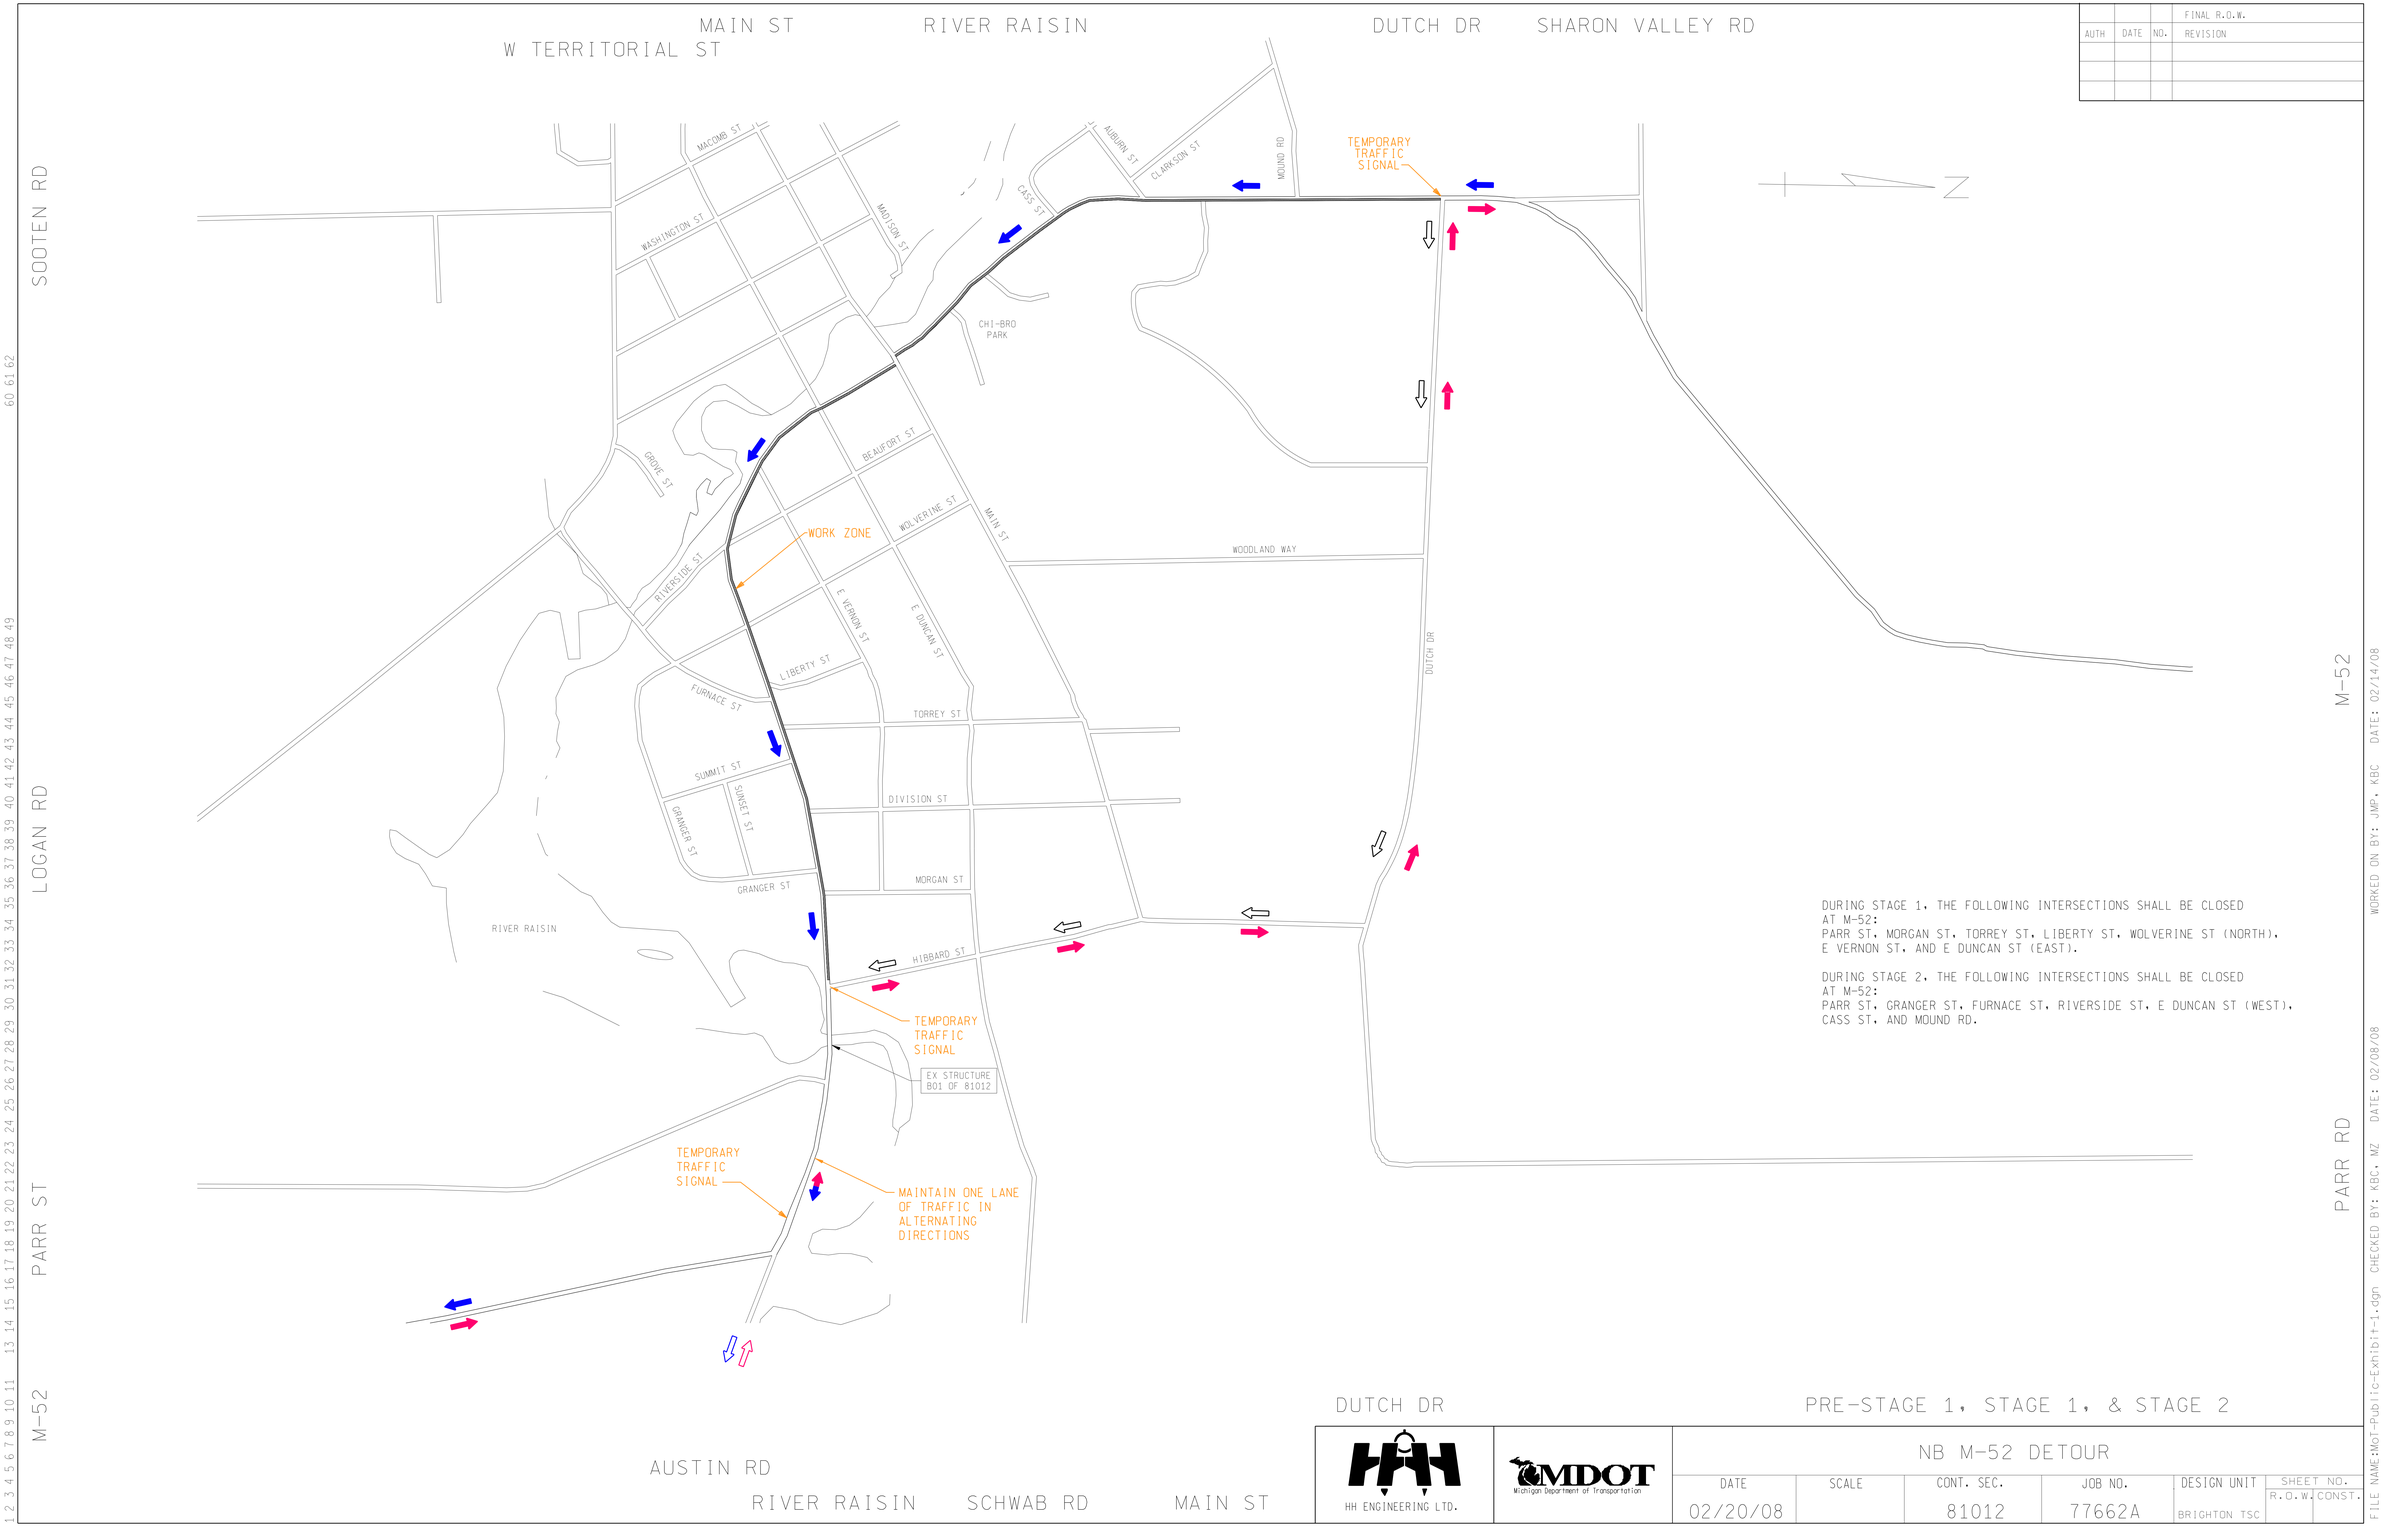

DURING STAGE 1, THE FOLLOWING INTERSECTIONS SHALL BE CLOSED AT M-52:
PARR ST, MORGAN ST, TORREY ST, LIBERTY ST, WOLVERINE ST (NORTH), E VERNON ST, AND E DUNCAN ST (EAST).

DURING STAGE 2, THE FOLLOWING INTERSECTIONS SHALL BE CLOSED AT M-52:
PARR ST, GRANGER ST, FURNACE ST, RIVERSIDE ST, E DUNCAN ST (WEST), CASS ST, AND MOUND RD.

PRE-STAGE 1, STAGE 1, & STAGE 2

HH ENGINEERING LTD.

MDOT Michigan Department of Transportation

NB M-52 DETOUR

DATE	SCALE	CONT. SEC.	JOB NO.	DESIGN UNIT	SHEET NO. R.O.W.	SHEET NO. CONST.
02/20/08		81012	77662A	BRIGHTON TSC		

FILE NAME:MOT-Public-Exhibit-1.dgn CHECKED BY: KBC, MZ DATE: 02/08/08 WORKED ON BY: JMP, KBC DATE: 02/14/08